




5 WALL SECTION
A-5Q / A-18
SCALE 3/4\"/>

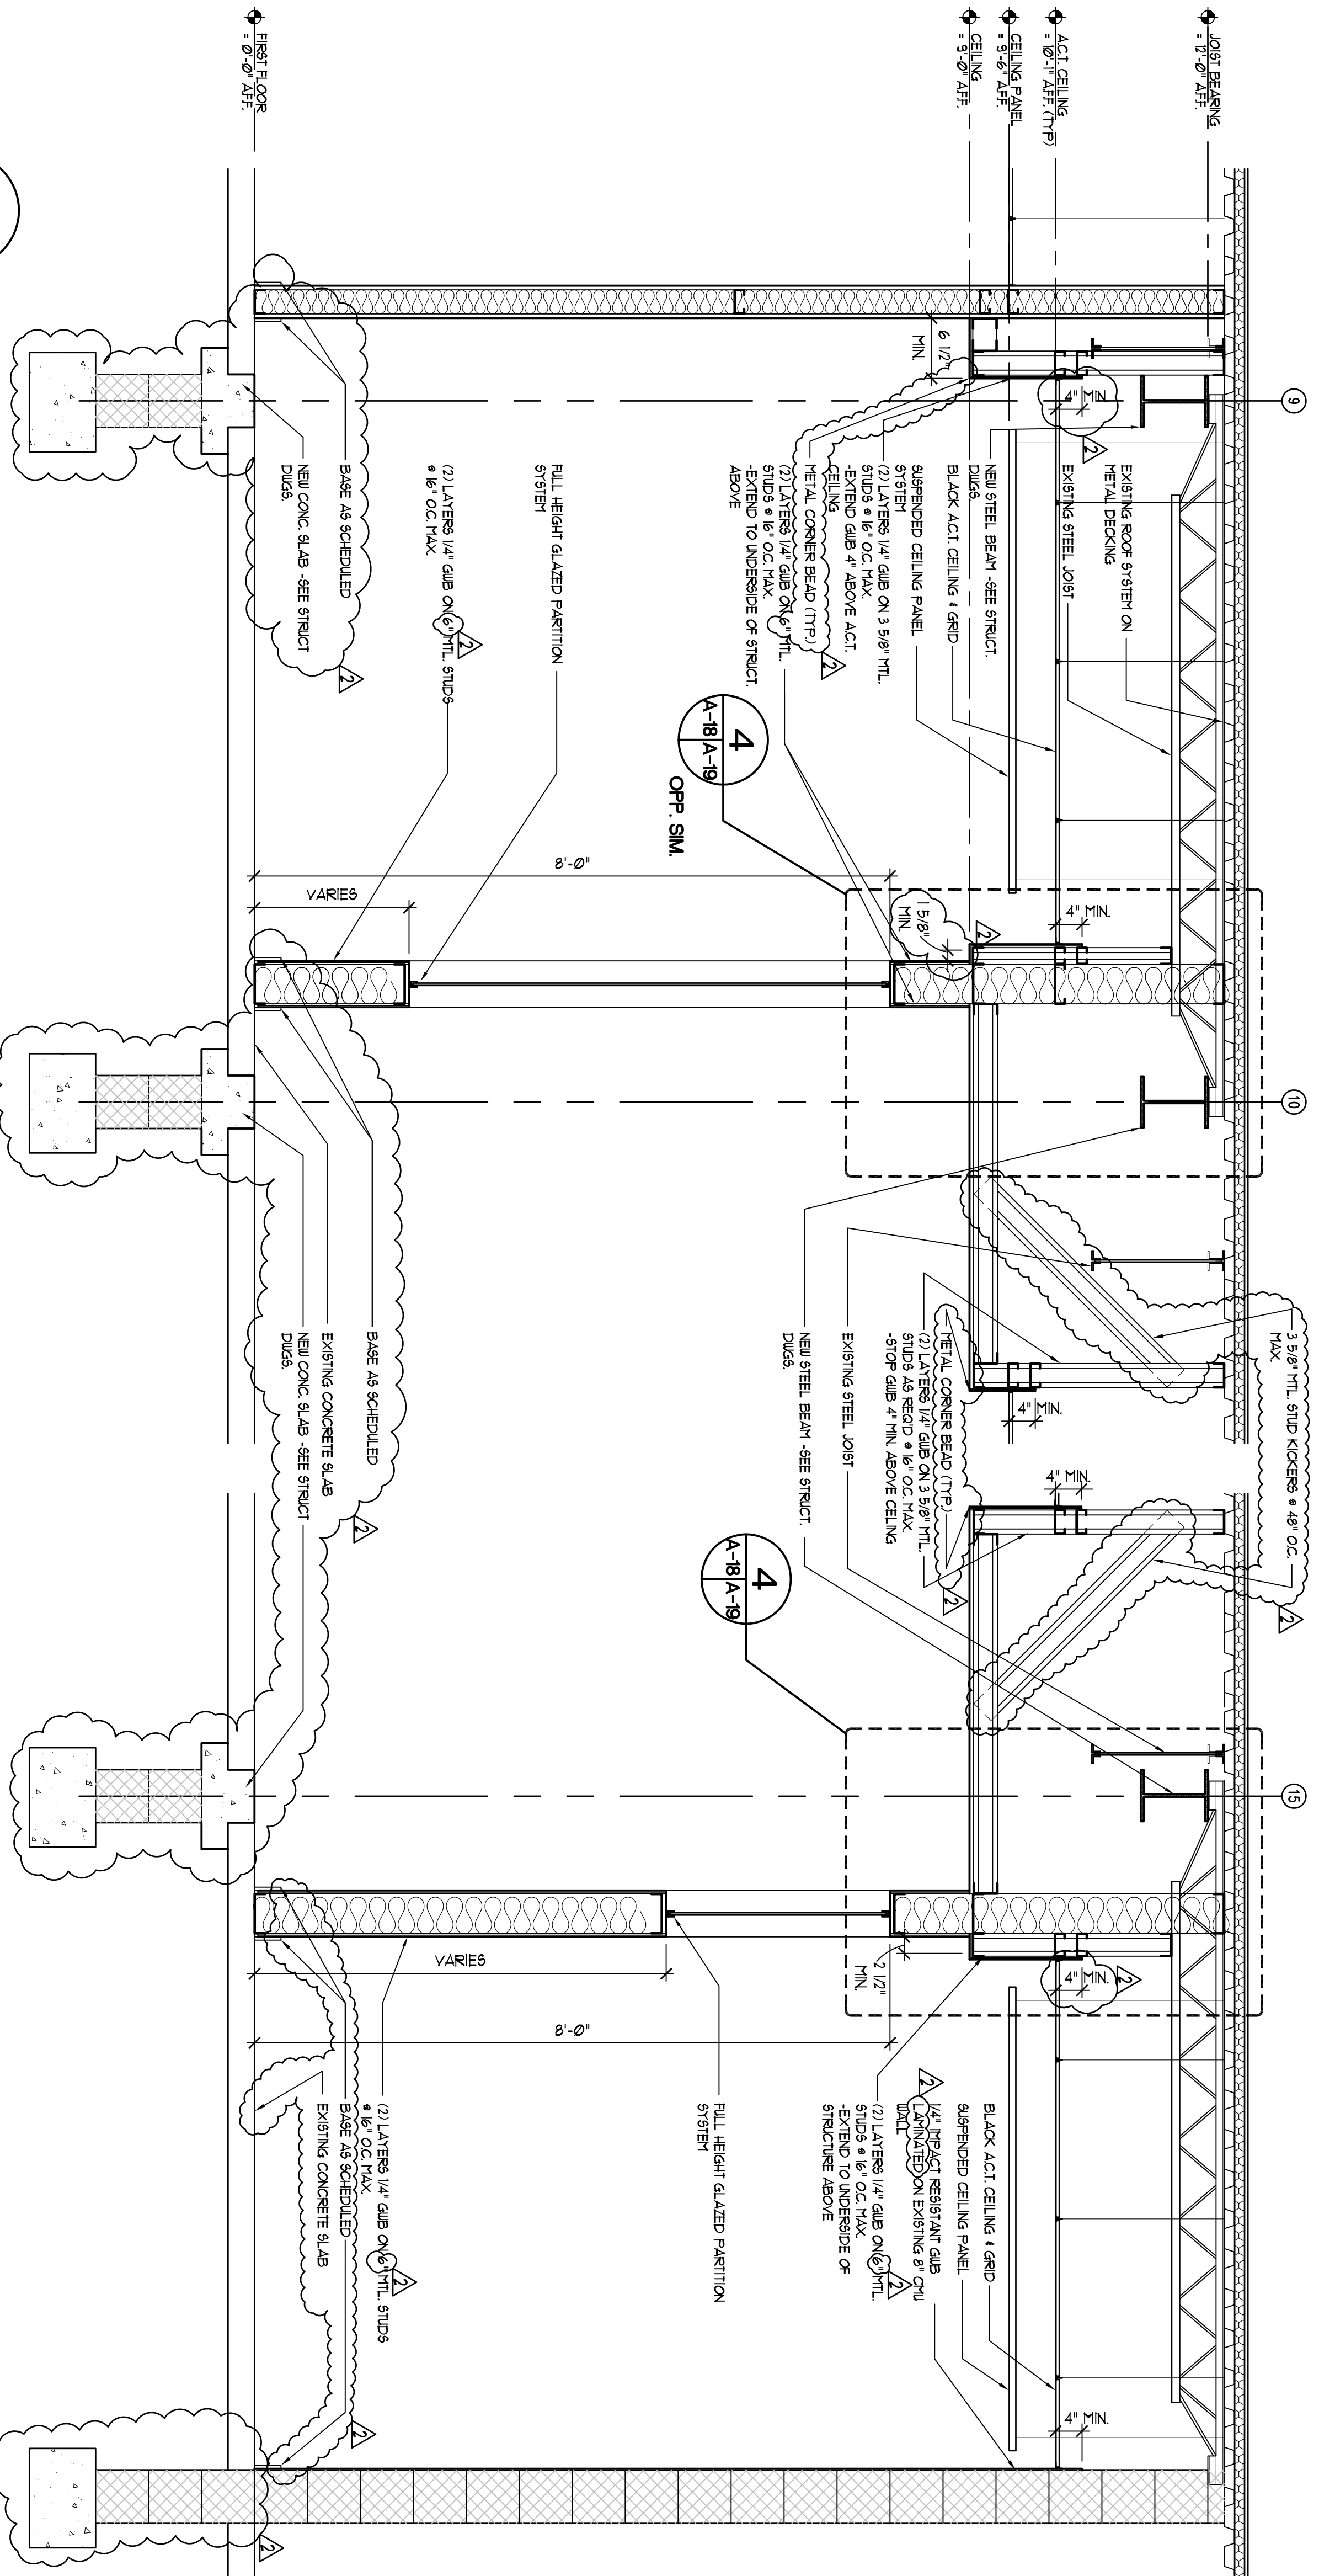


4 PARTIAL BUILDING SECTION
A-3Q / A-18
SCALE 3/4\"/>

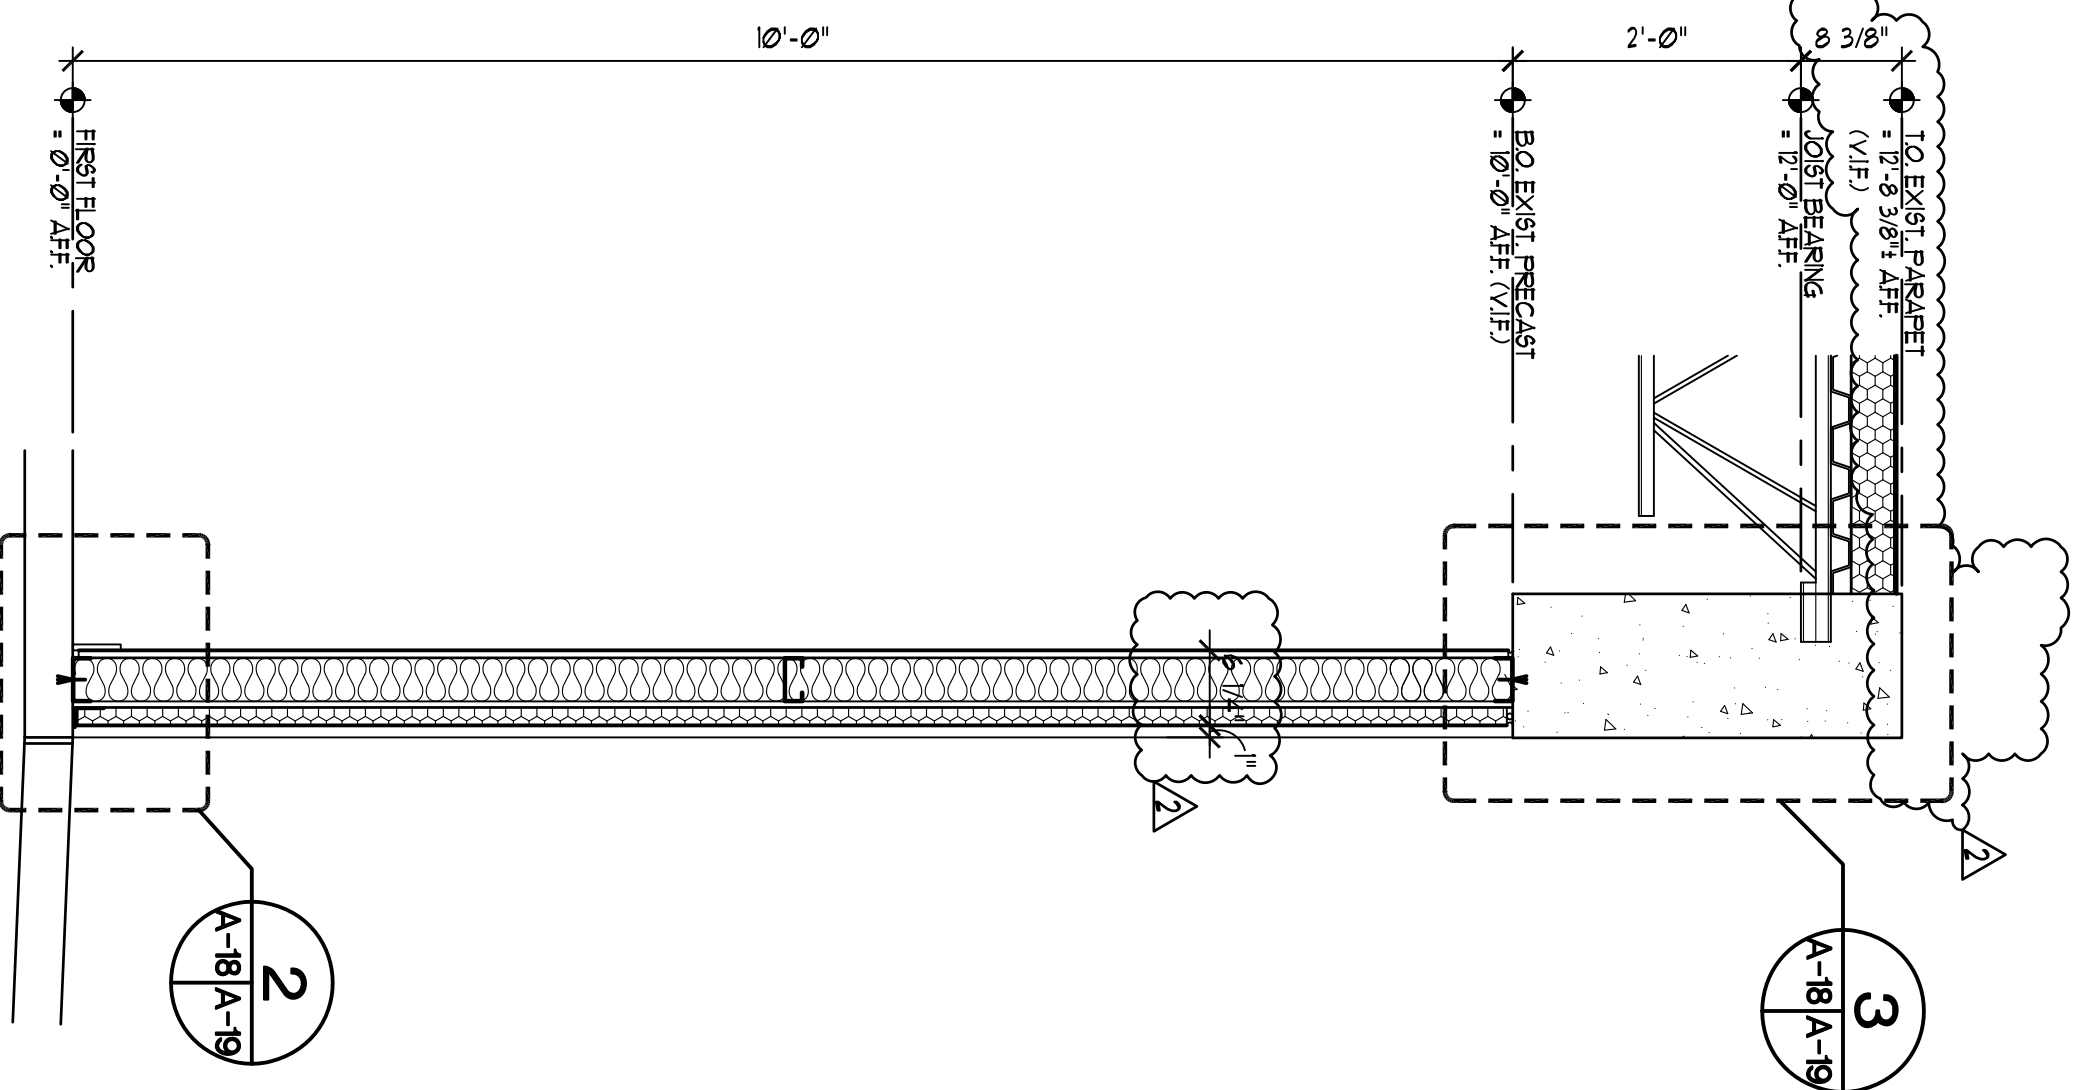

3 WALL SECTION
A-3Q / A-18
SCALE 3/4\"/>

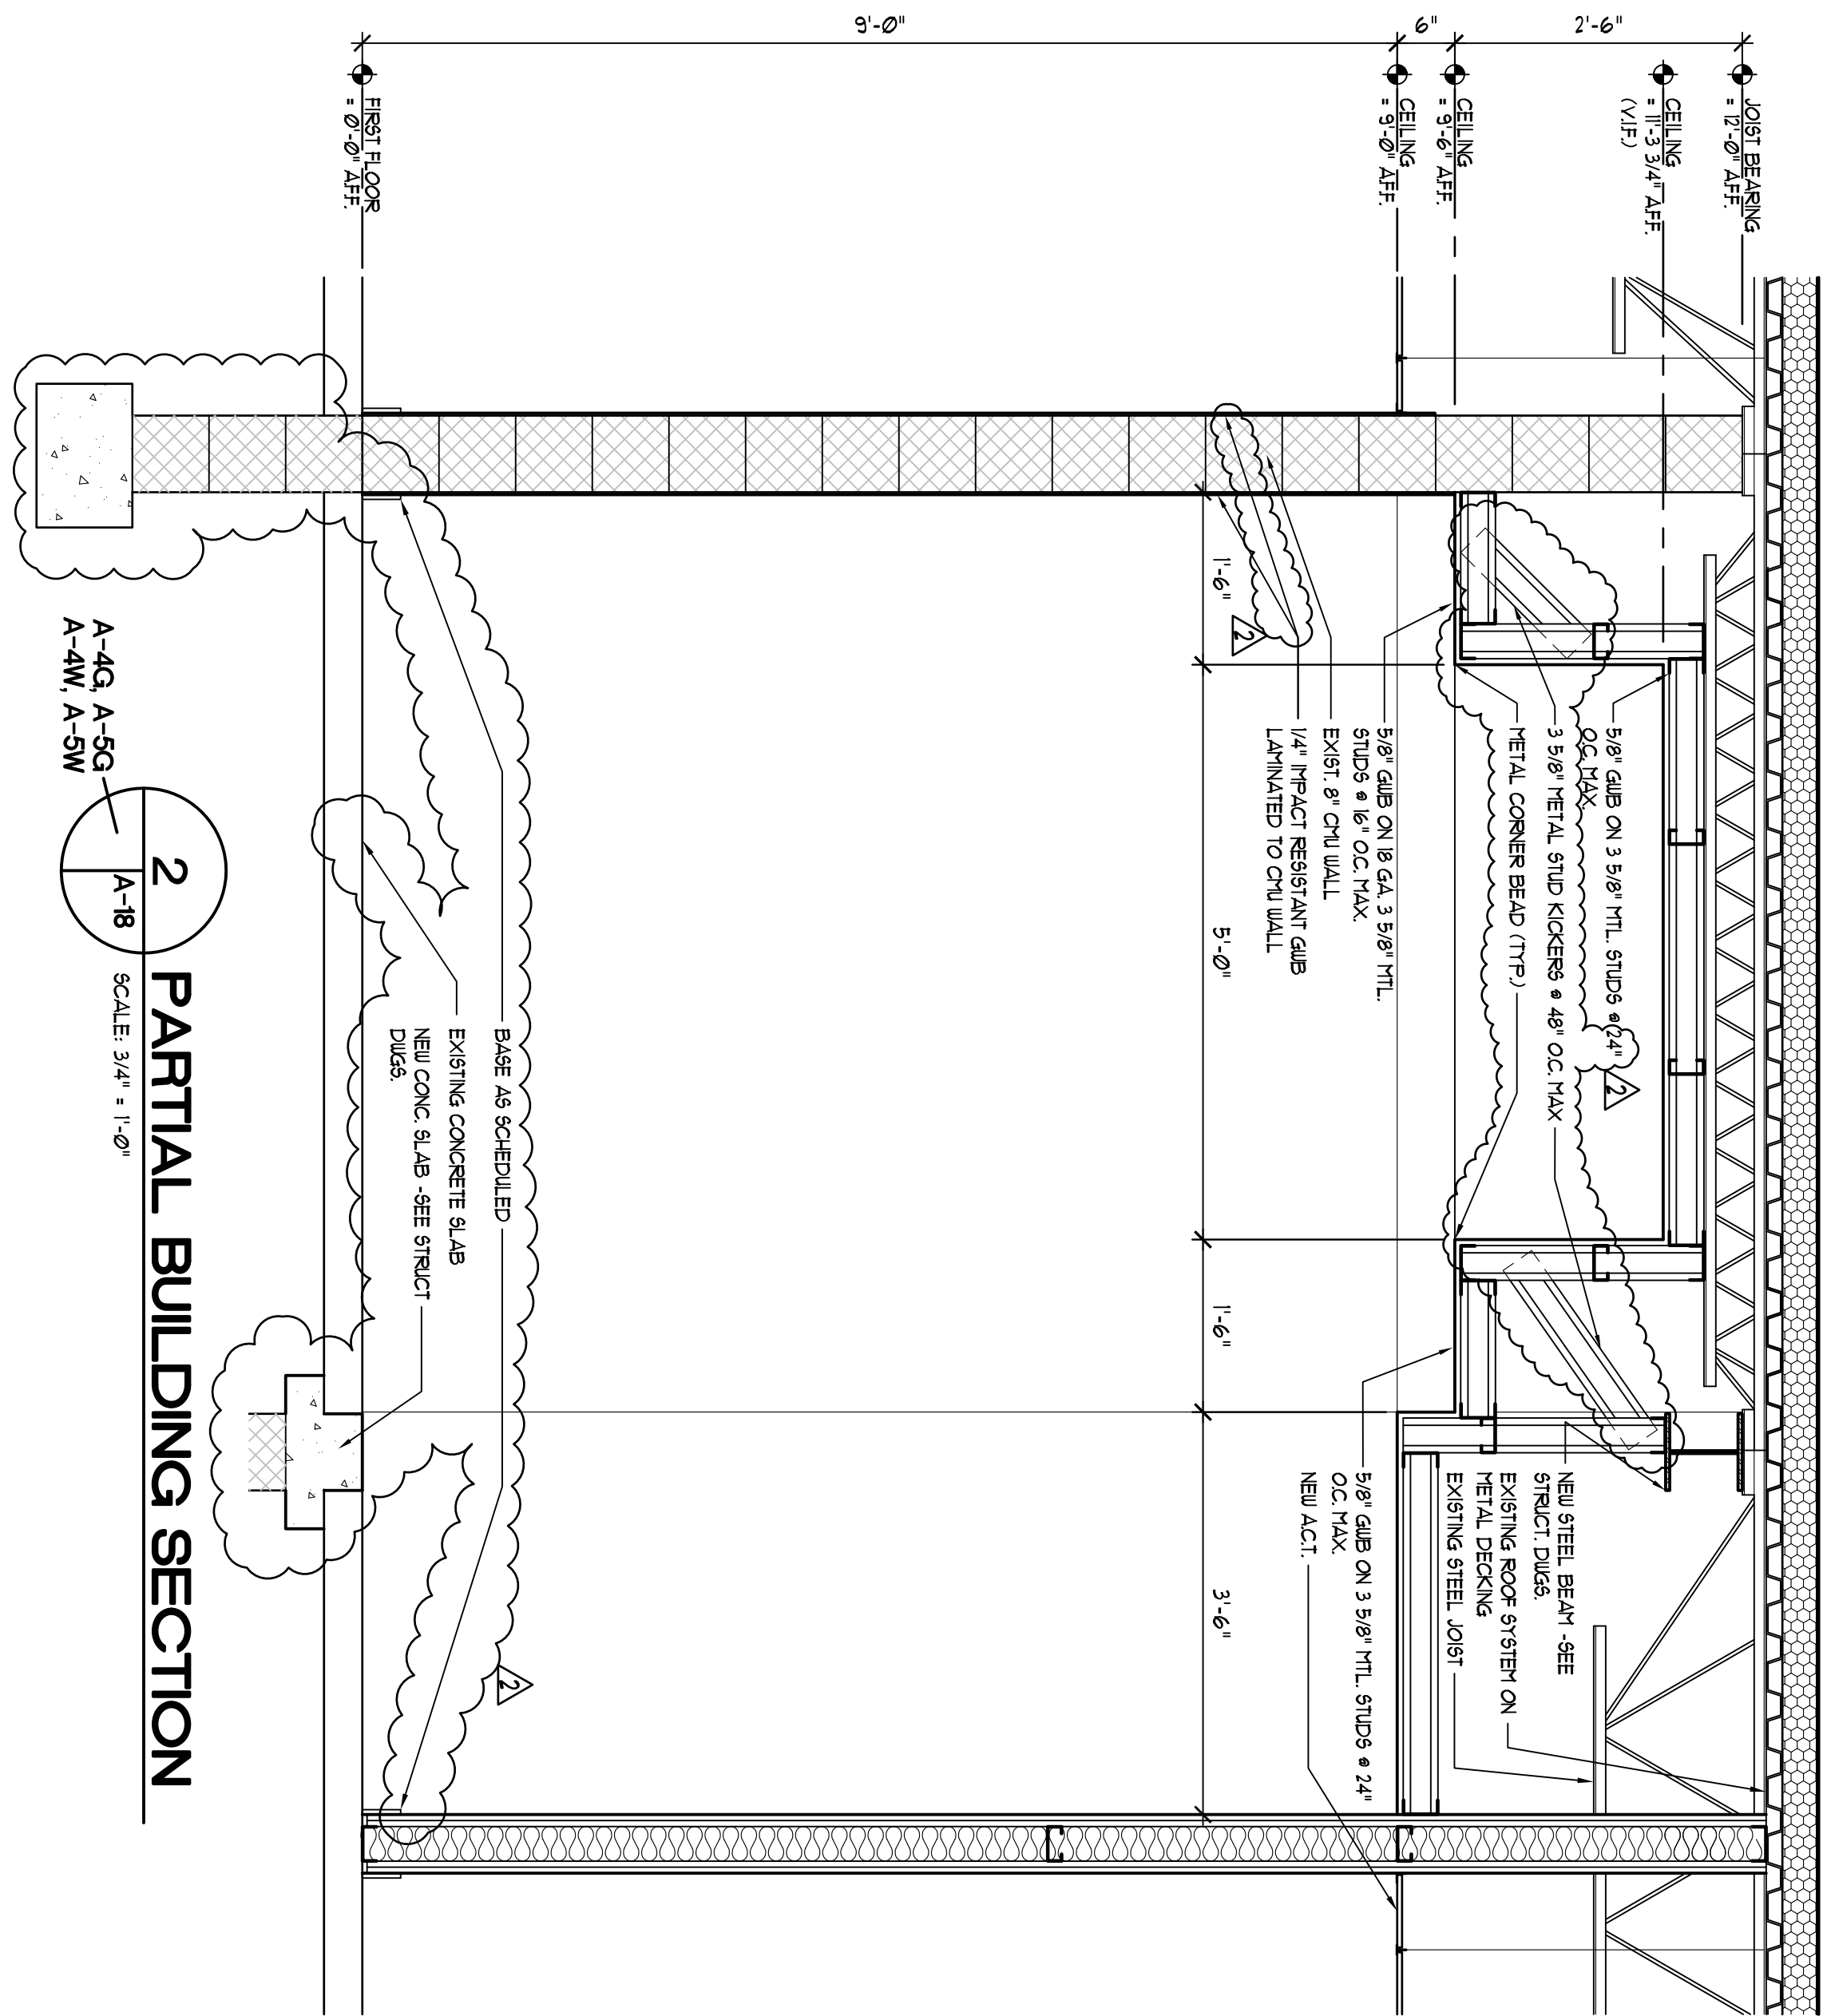


2 PARTIAL BUILDING SECTION
A-4Q, A-5Q / A-18
A-4M, A-5W
SCALE 3/4\"/>

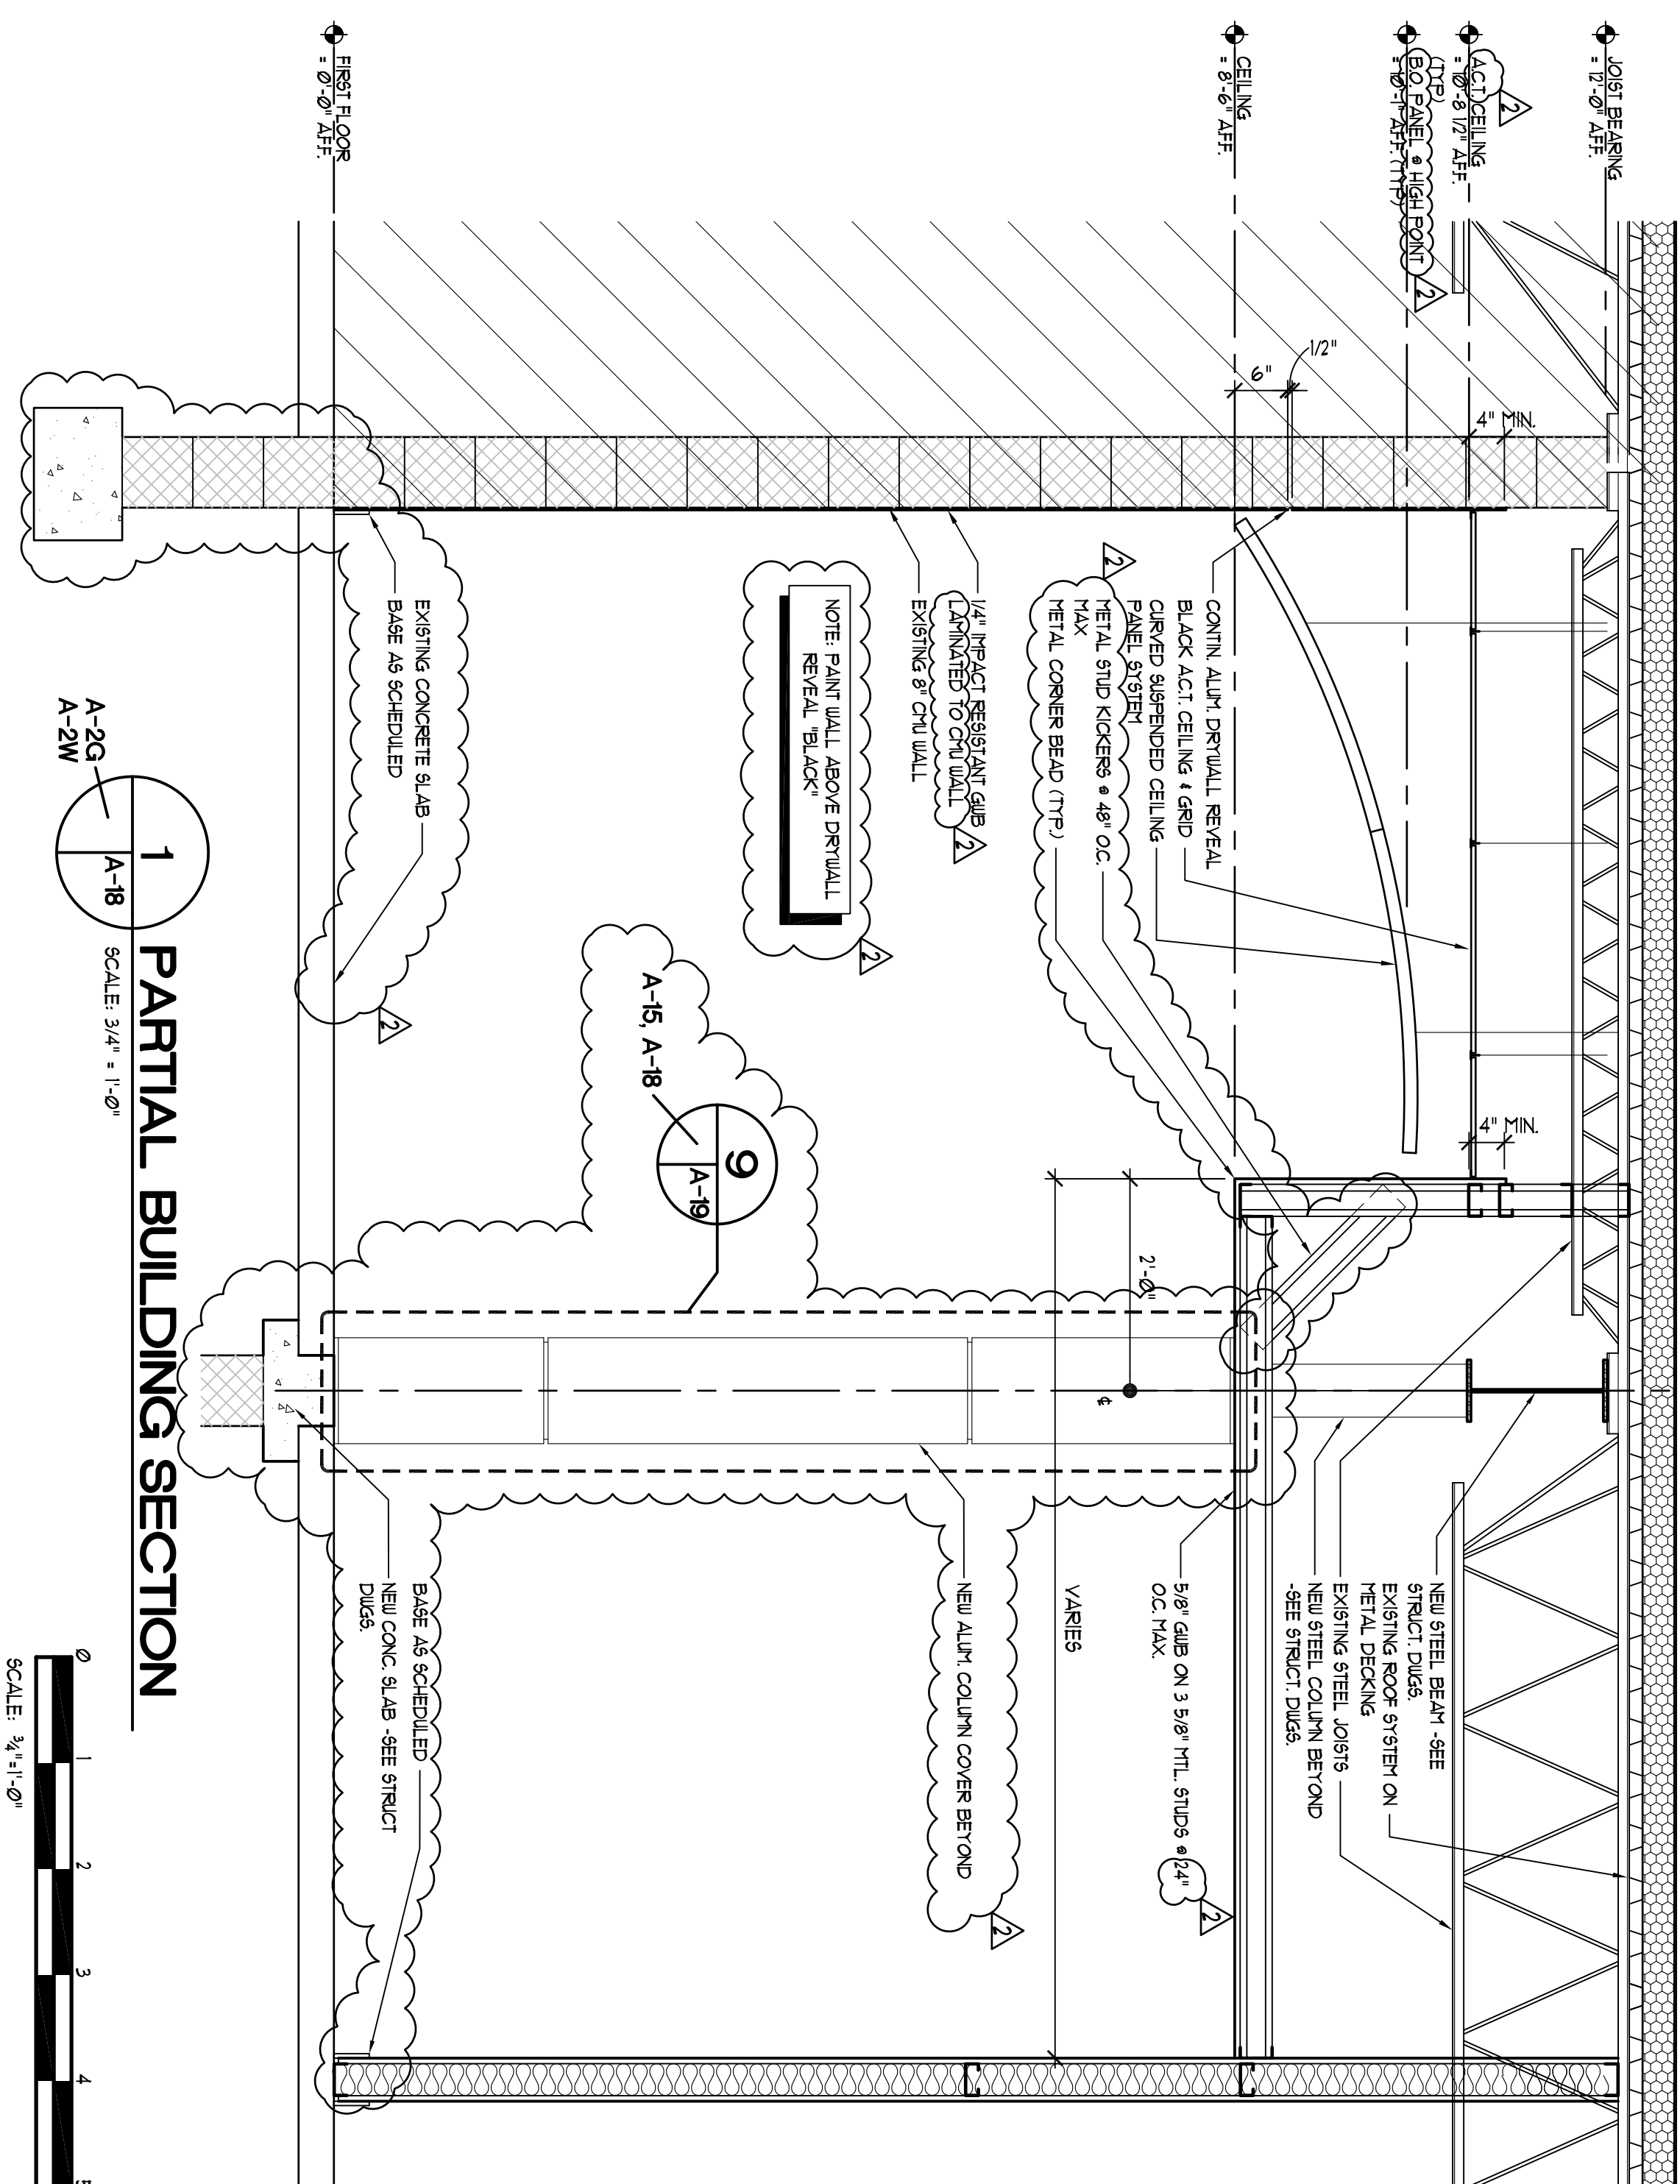


1 PARTIAL BUILDING SECTION
A-2Q / A-18
A-2W
SCALE 3/4\"/>

DIAGONAL HATCHING
= DENOTES AREAS WHERE ONLY SPRINKLERS ARE IN SCOPE OF RENOVATION

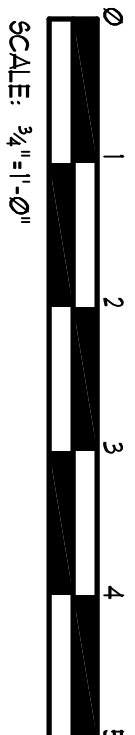

PARITAL BUILDING + WALL SECTIONS

Date:	
JANUARY 13, 2010	
REVISIONS	
NO.	DATE
1	FEBRUARY 03, 2010
2	REV. WORK 3/3/2010

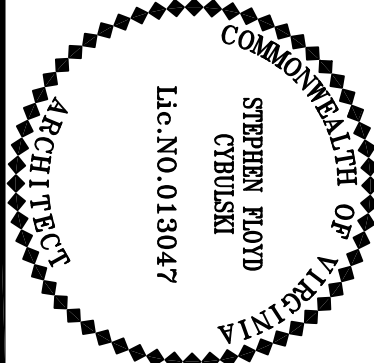

Sheet
A-18
File Number
RCC-418-WSECTION

**RAPPAHANNOCK
COMMUNITY COLLEGE**
CAMPUS RENOVATIONS
WARSAW + GLENNS, VIRGINIA
PC: 260-17712



nbj ARCHITECTURE
A Professional Limited Company
GROVE PARK SQUARE
11537-B NUCKOLLS ROAD
Glen Allen, Virginia 23059
(804) 273-9811 fax: (804) 273-9843